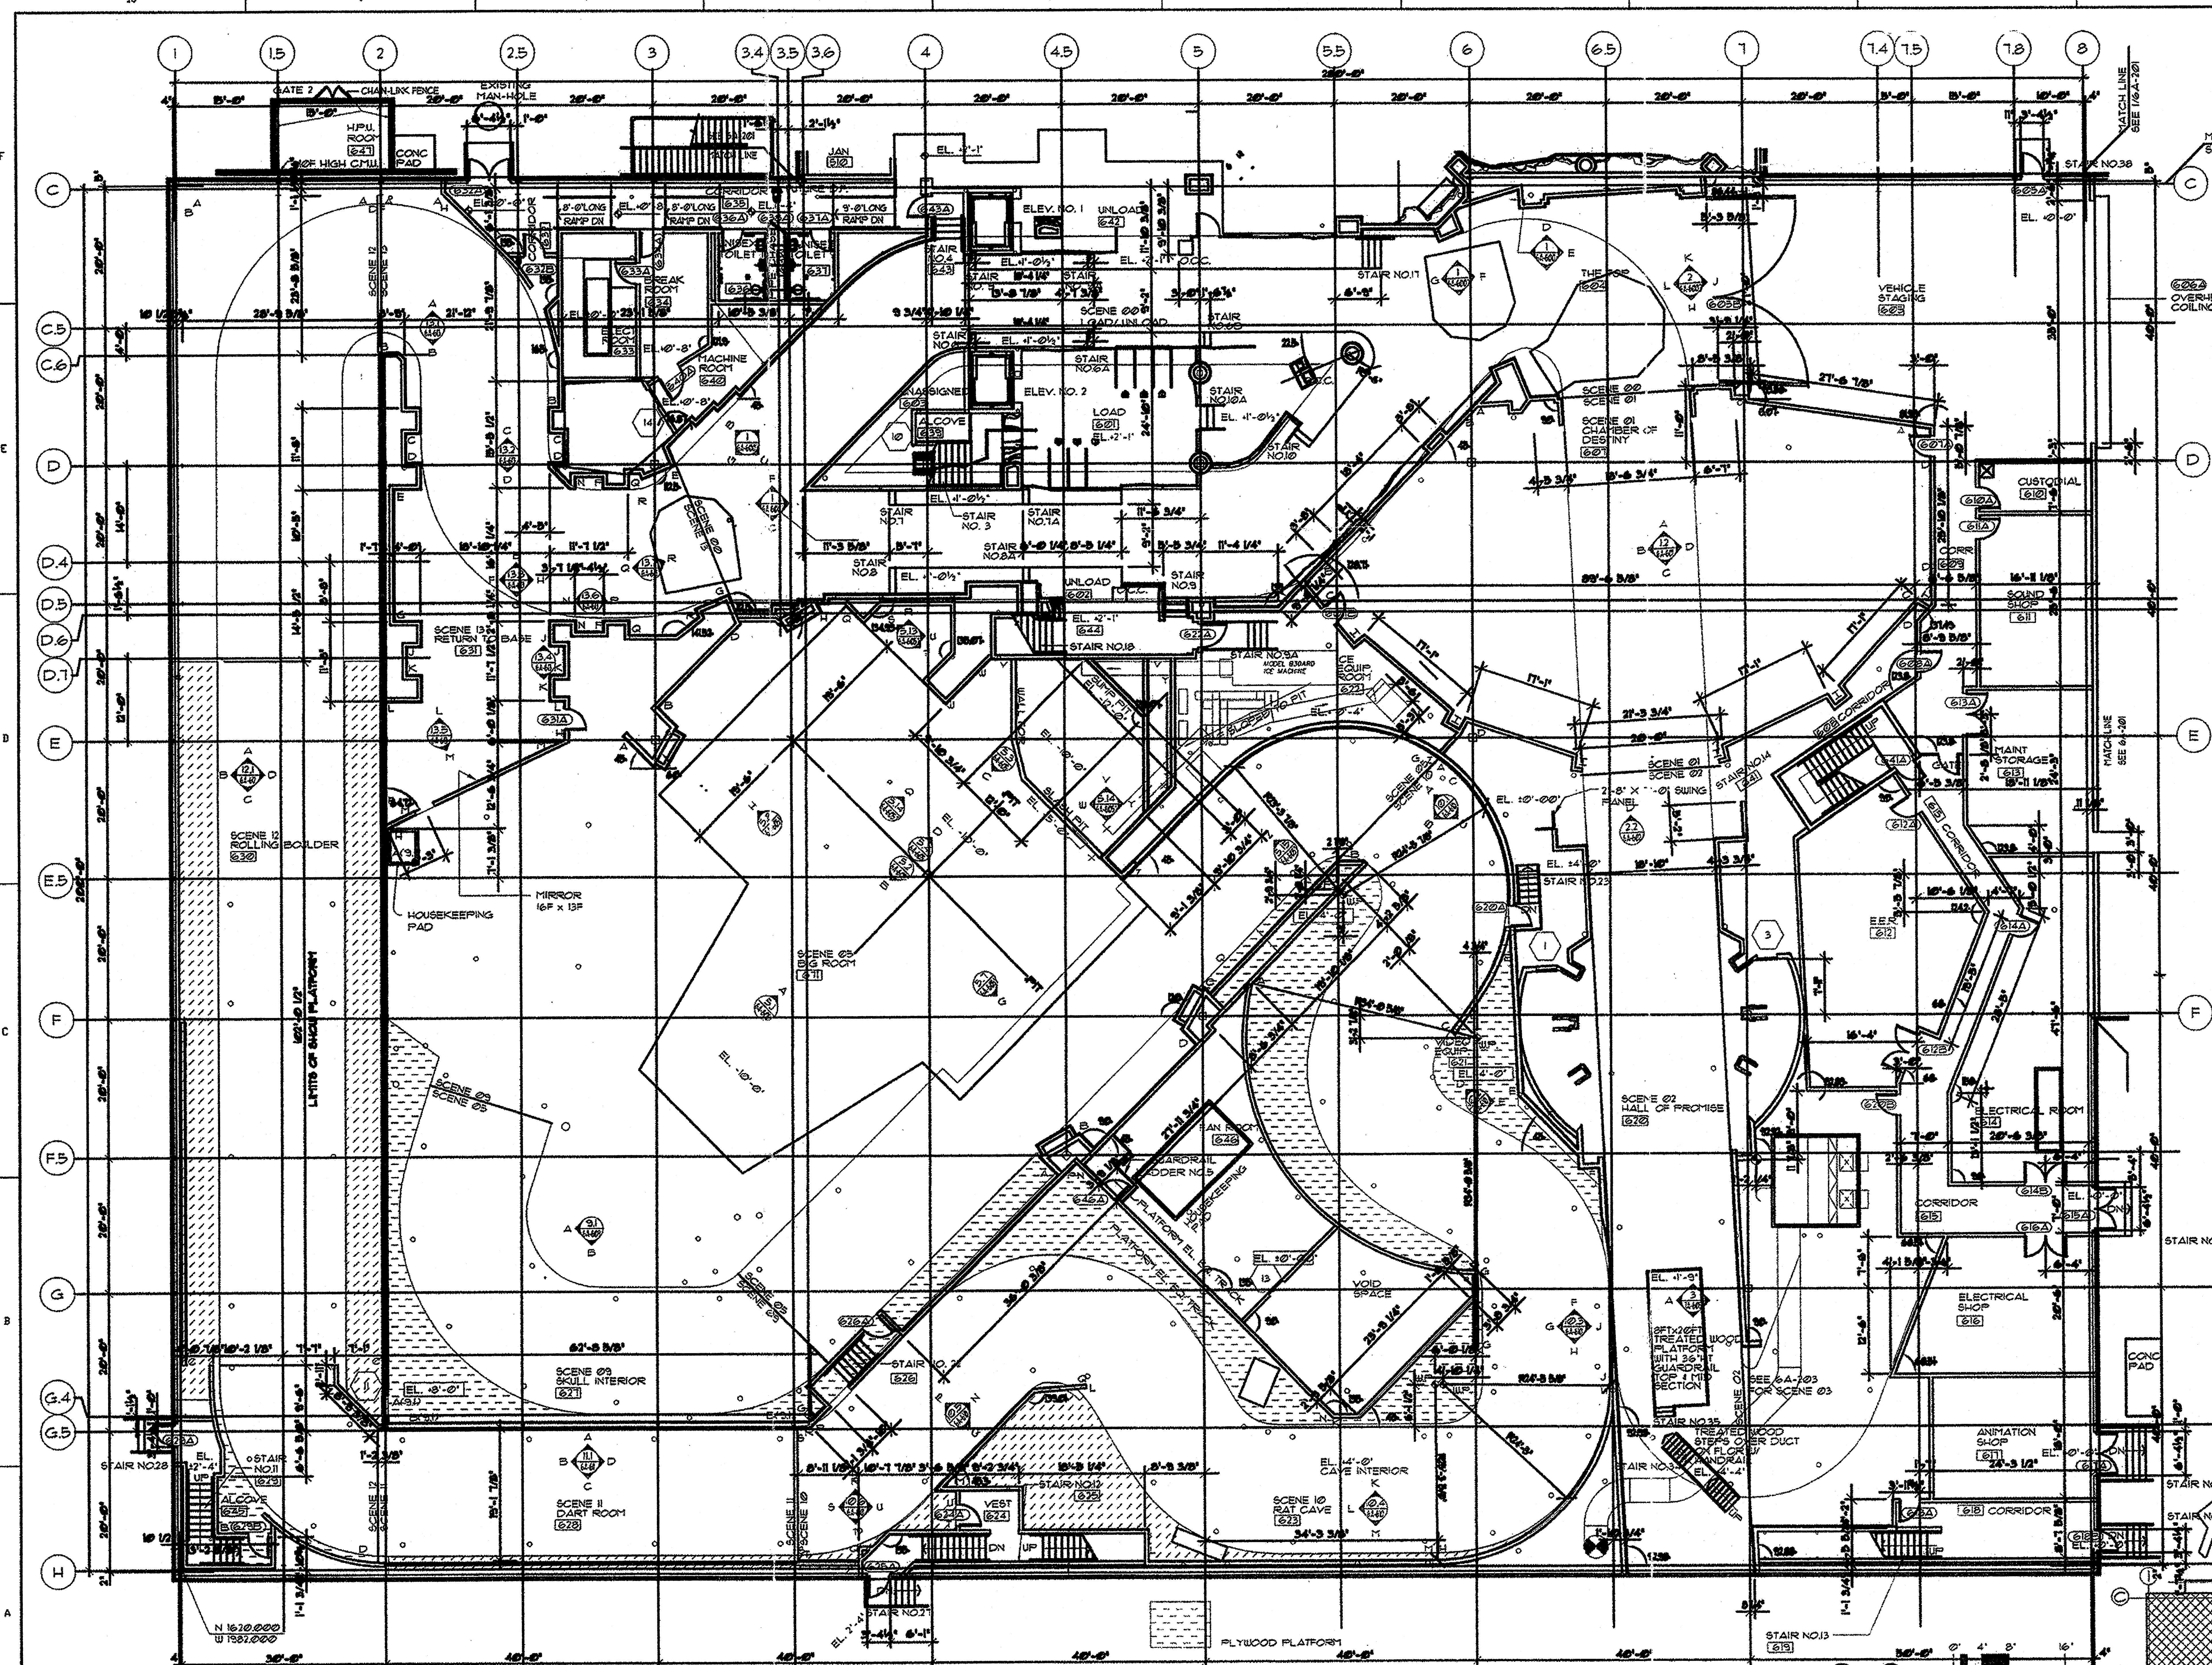


MAIN FACILITY LOWER LEVEL FLOOR PLAN
SCALE: 1/8"=1'-0"

SCALE: 1/8"=1'-0"
DATUM POINT EL.00-0=+134'-6"
NORTH

KEY PLAN

ISSUE NO.	APPR. BY	DATE	ISSUED FOR	REV. NO.	APPR. BY	DATE	DESCRIPTION OF REVISIONS
1		2-10-95	BID & CONSTRUCT - ORIGINAL RELEASE			5-14-93	SCHEMATIC DESIGN
2							
3							
4							
5							
6							
7							
8							
9							

NOTICES:

THE DATA IN THIS DOCUMENT INCORPORATE PROPRIETARY RIGHTS OF WALT DISNEY IMAGINEERING, 1401 FLOWER STREET, GLENDALE, CALIFORNIA 91221-5020. ANY PARTY ACCEPTING THIS DOCUMENT DOES SO IN CONFIDENCE AND AGREES THAT IT SHALL NOT BE DUPLICATED, IN WHOLE OR IN PART, NOR DISCLOSED TO OTHERS, WITHOUT THE WRITTEN CONSENT OF WALT DISNEY IMAGINEERING.

CONTRACTOR SHALL VERIFY ALL CONDITIONS ON JOB SITE & NOTIFY THE THE PROJECT ENGINEER OF ANY VARIATIONS FROM DIMENSIONS SHOWN ON THESE DRAWINGS BEFORE PROCEEDING WITH ANY CONSTRUCTION.

KEY PERSONS AND APPROVALS

PROJECT MANAGER: DAVID TODD
FACILITY DESIGN MANAGER: VAL USLE
PROJECT ENGINEER: BILL DENNIS
PROJECT FACILITY DESIGNER: GARY WILLIAMS
DRAWN: CHIEU TRANKIEM
CHECKED:
APPROVED:
DATE: 12-10-93
E.F. NO. 6A-202

Walt Disney Imagineering
1401 Flower Street
Glendale, CA 91221-5020
(818) 544-6500

PROJECT DESIGNED FOR:
Disneyland®
ANAHEIM, CALIFORNIA

PROJECT AREA: ADVENTURELAND
UNIT NAME: INDIANA JONES EXPEDITIONS
W.B.S. NO.:
SHEET TITLE: MAIN FACILITY LOWER FLOOR PLAN

PHASE: CD
PROJECT CODE NUMBER: 431

DRAWING NO.: 6A-202
REVISION NO.: △